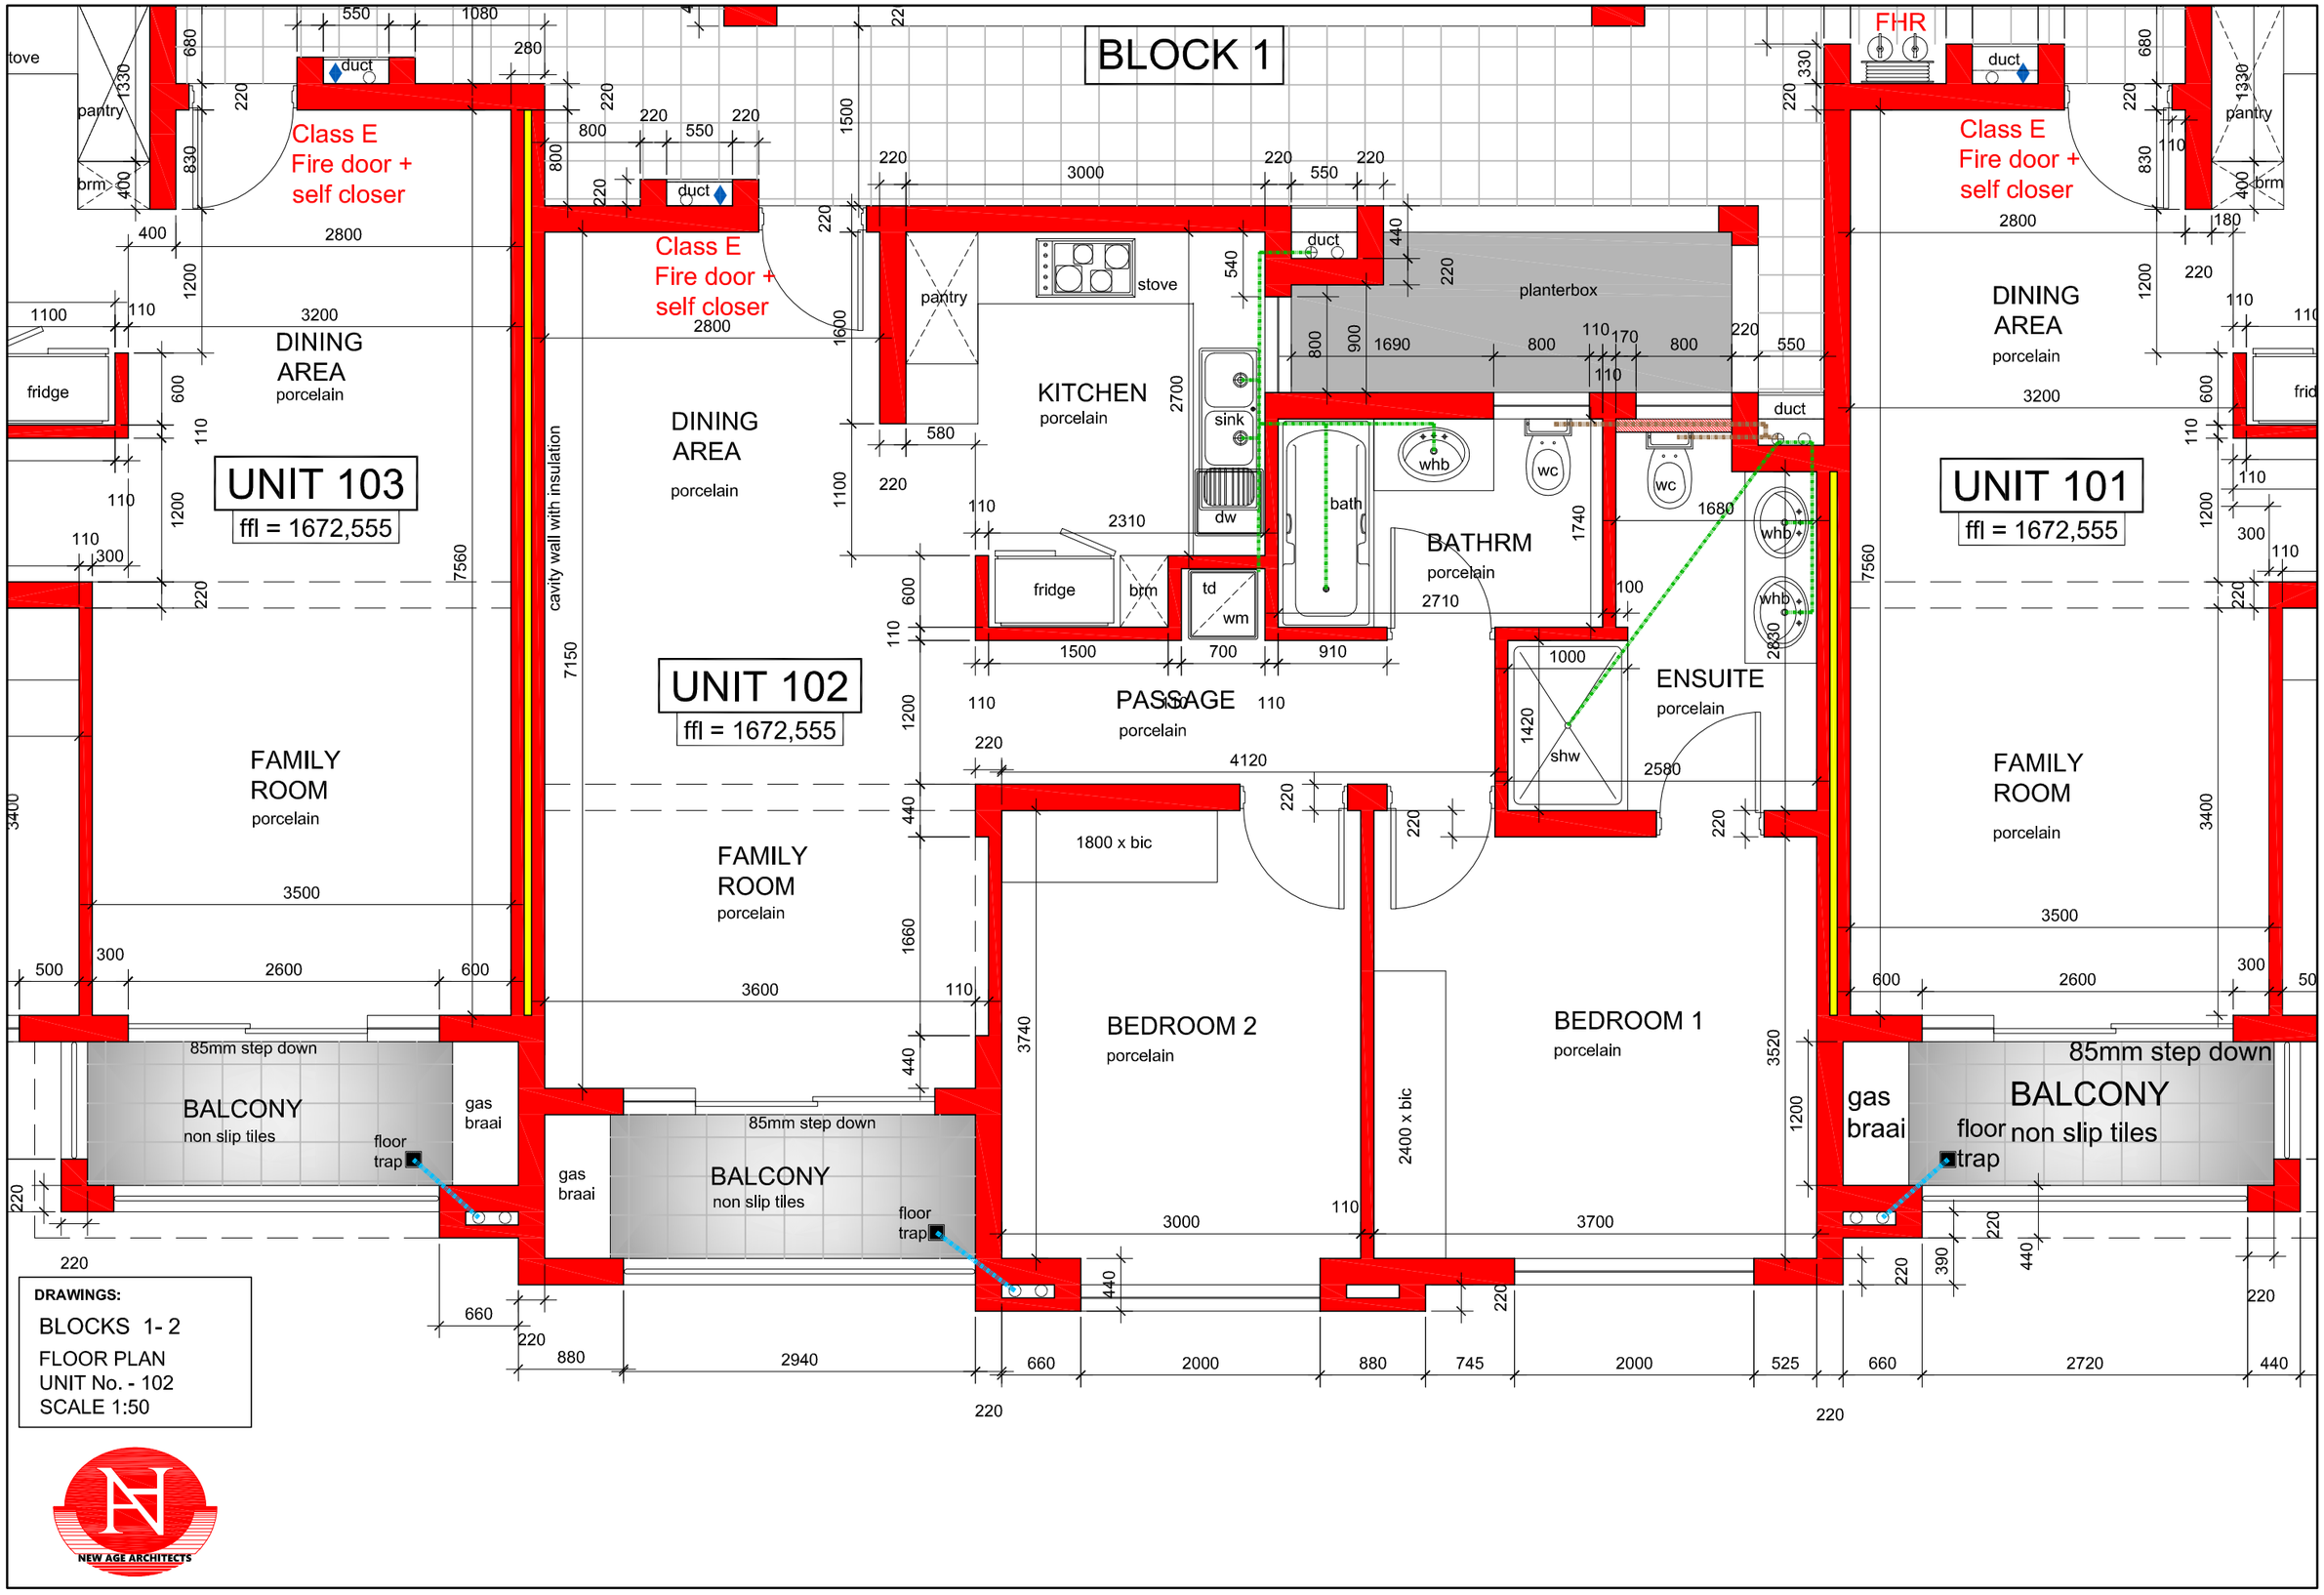
BLOCK 1
UNIT 103
ffl = 1672,555
UNIT 102
ffl = 1672,555
UNIT 101
ffl = 1672,555
Class E
Fire door +
self closer
FHR
DINING
AREA
porcelain
KITCHEN
porcelain
PASSAGE
porcelain
BATHRM
porcelain
ENSUITE
porcelain
FAMILY
ROOM
porcelain
BEDROOM 2
porcelain
BEDROOM 1
porcelain
BALCONY
non slip tiles
85mm step down
gas
braai
floor
trap
cavity wall with insulation
planterbox
1800 x bic
2400 x bic
fridge
stove
pantry
brm
duct
sink
dw
td
wm
bath
whb
wc
shw
DRAWINGS:
BLOCKS 1- 2
FLOOR PLAN
UNIT No. - 102
SCALE 1:50
NEW AGE ARCHITECTS