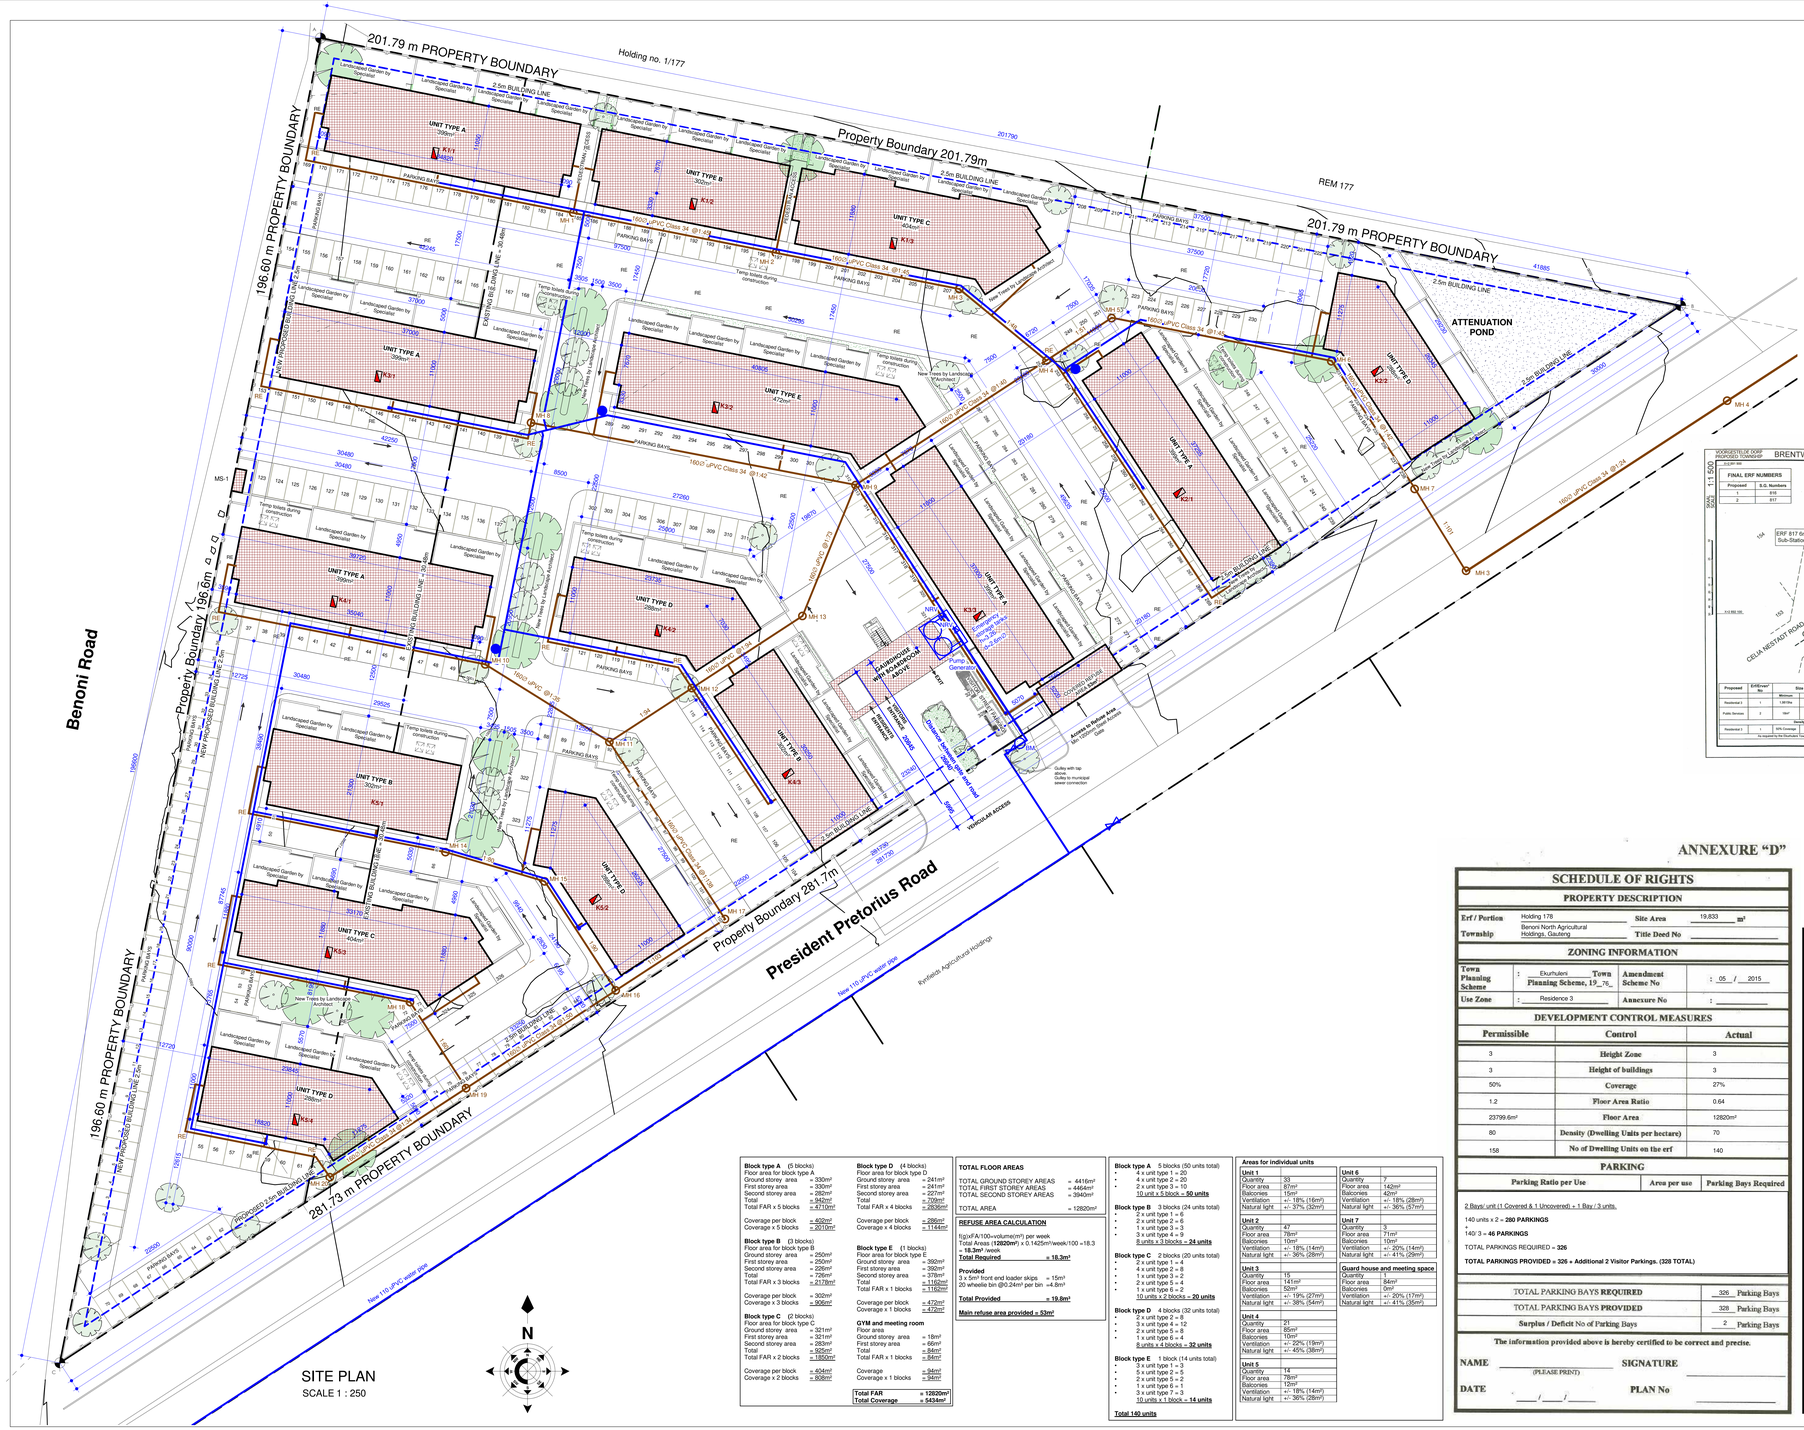
201.79 m PROPERTY BOUNDARY
Holding no. 1/177
Property Boundary 201.79m
REM 177
201.79 m PROPERTY BOUNDARY
196.60 m PROPERTY BOUNDARY
Benoni Road
Property Boundary 196.6m
196.60 m PROPERTY BOUNDARY
281.73 m PROPERTY BOUNDARY
Property Boundary 281.7m
President Pretorius Road
ATTENUATION POND
2.5m BUILDING LINE
30m BUILDING LINE
UNIT TYPE A (5 blocks) 399m²
UNIT TYPE B 302m²
UNIT TYPE C 404m²
UNIT TYPE D 288m²
UNIT TYPE E 472m²
CLUBHOUSE WITH SWIMMING POOL AND DECK
GUARD HOUSE
Pump Station
Access to Refuse Area
Gully with lap above. Gully to municipal sewer connection
VEHICULAR ACCESS
Rynetvals Agricultural Holdings
New 110 uPVC water pipe
160Ø uPVC Class 34 @1:40
160Ø uPVC Class 34 @1:42
160Ø uPVC Class 34 @1:50
160Ø uPVC Class 34 @1:100
160Ø uPVC @1:25
160Ø uPVC @1:34
160Ø uPVC Class 34 @1:24
New Trees by Landscape Architect
Temp toilets during construction
Landscaped Garden by Specialist
PARKING BAYS
MH 1
MH 2
MH 3
MH 4
MH 5
MH 6
MH 7
MH 8
MH 9
MH 10
MH 11
MH 12
MH 13
MH 14
MH 15
MH 16
MH 17
MH 18
MH 19
MH 20
MH